ATTACHMENT 5

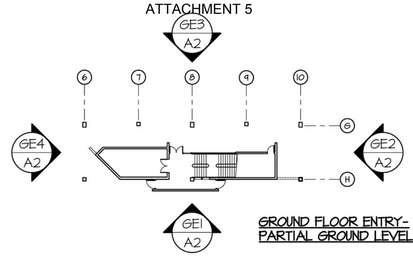

GROUND FLOOR ENTRY-
PARTIAL GROUND LEVEL PLAN

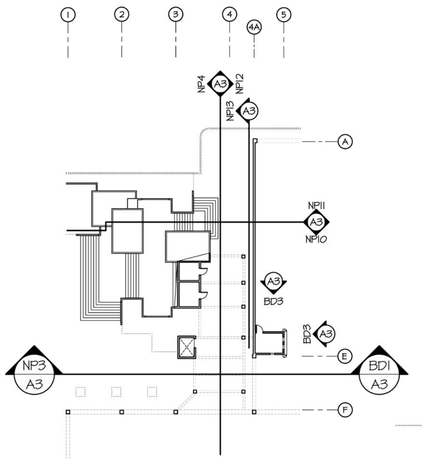

NORTHWEST ENTRY PLAZA and BOOK
DEPOSITORY- PARTIAL GROUND LEVEL PLAN

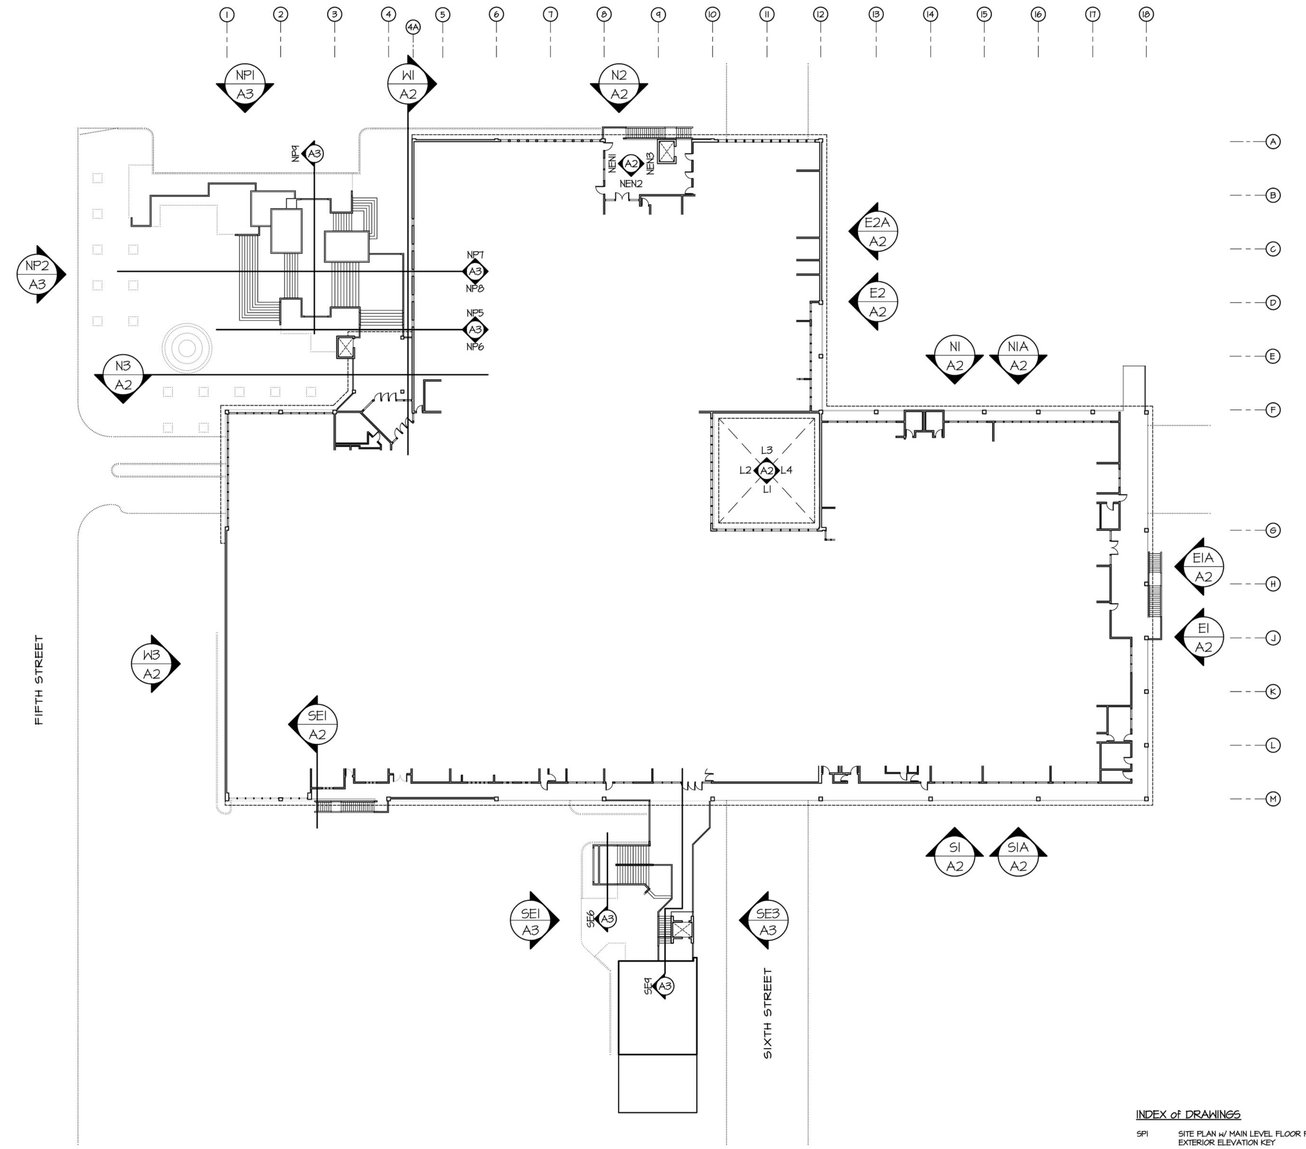

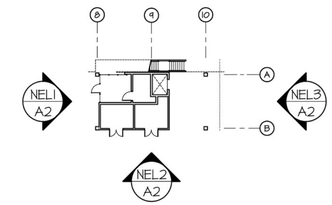

NORTH ELEVATOR-
PARTIAL GROUND LEVEL PLAN

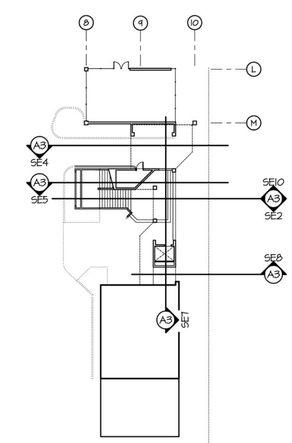

SOUTH ENTRY PLAZA-
PARTIAL GROUND LEVEL PLAN

INDEX of DRAWINGS

SP1	SITE PLAN w/ MAIN LEVEL FLOOR PLAN EXTERIOR ELEVATION KEY
A1	PARAPET DETAILS
A2	EXTERIOR ELEVATIONS- BUILDING
A3	EXTERIOR ELEVATIONS- NORTHWEST ENTRY PLAZA and SOUTH ENTRY PLAZA

REGISTERED ARCHITECT
2170
GARY W. MOYE
EUGENE, OREGON
STATE OF OREGON

SITE PLAN w/ MAIN LEVEL FLOOR PLAN/
EXTERIOR ELEVATION KEY

FACADE REMODEL
SPRINGFIELD CITY HALL
225 5th STREET
SPRINGFIELD, OREGON

GARY MOYE ARCHITECT, INC.
2431 COLUMBIA STREET
EUGENE, OREGON 97403
(541) 343-3658 fax (541) 343-6371

DATE: 13 DEC 10
SCALE: 1/32" = 1'-0"
REVISION:

SP1

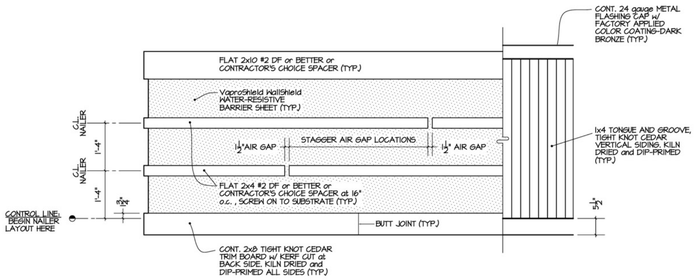

5 NEW PARAPET ELEVATION

SCALE: 1/2" = 1'-0"

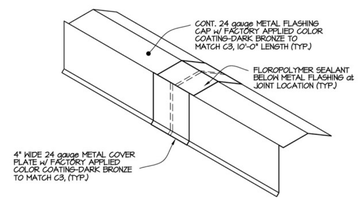

6 ISOMETRIC- COVERPLATE at CAP FLASHING

SCALE: 1 1/2" = 1'-0"

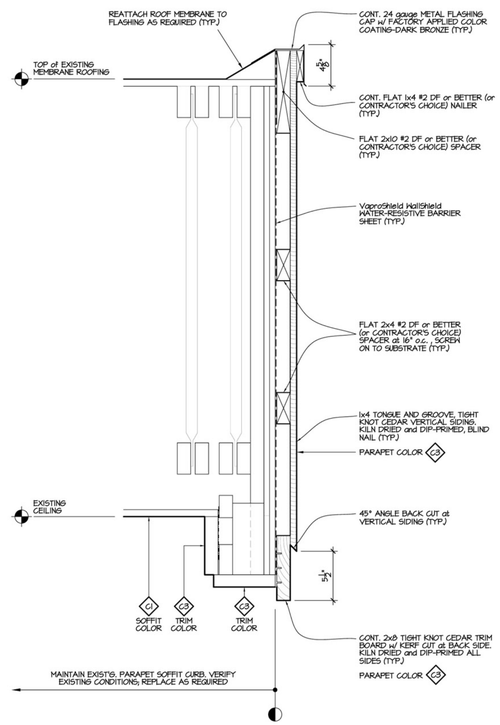

3 PARAPET SECTION showing NEW EXTERIOR SHEATHING

SCALE: 1 1/2" = 1'-0"

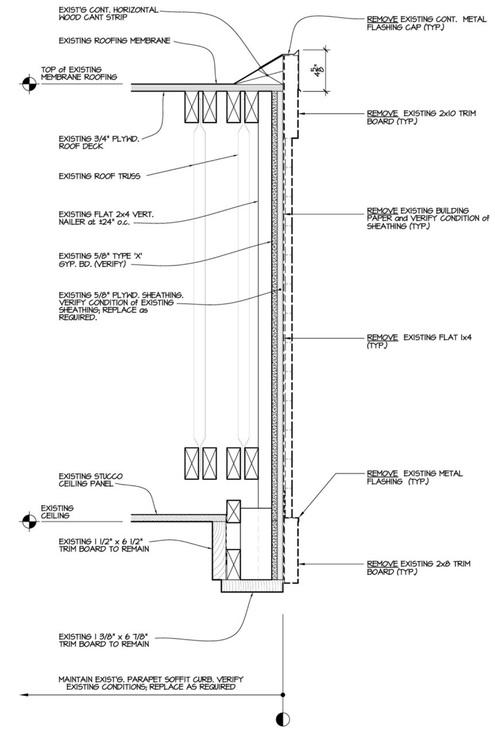

1 PARAPET-EXISTING CONDITIONS and DEMOLITION

SCALE: 1 1/2" = 1'-0"

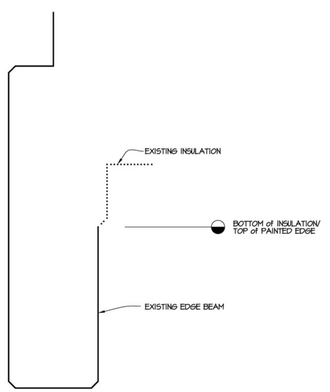

7 SECTION PROFILE thru EDGE BEAM (extent of painting)

SCALE: 1 1/2" = 1'-0"

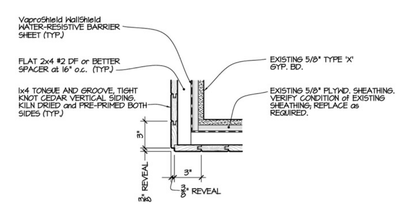

4 PLAN- CORNER of NEW PARAPET SHEATHING

SCALE: 1 1/2" = 1'-0"

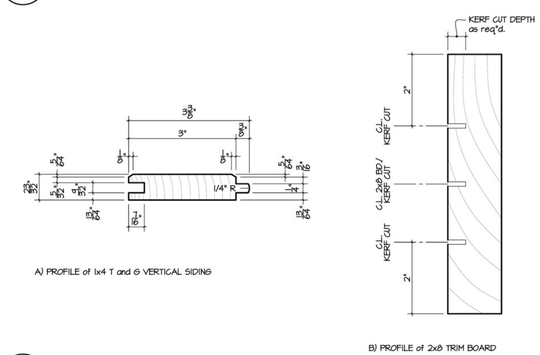

2 WOOD PROFILES

SCALE: HALF-SCALE

REGISTERED ARCHITECT
2170
GARY W. MOYE
Gary Moye
EUGENE, OREGON
STATE OF OREGON

PARAPET DETAILS

FACADE REMODEL
SPRINGFIELD CITY HALL
225 5th STREET
SPRINGFIELD, OREGON

GARY MOYE ARCHITECT, INC.
2437 COLUMBIA STREET
EUGENE, OREGON 97403
(541) 343-3658 fax (541) 343-6371

DATE: 13 DEC 10
SCALE: AS NOTED
REVISION:

A1

ATTACHMENT 5

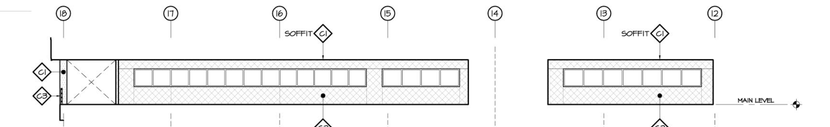

N1A ;NORTH ELEVATION (EXTERIOR RECESS)

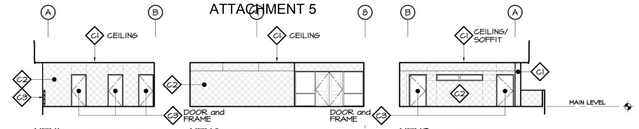

NEN1 ;WEST ELEVATION NEN2 ;NORTH ELEVATION NEN3 ;EAST ELEVATION

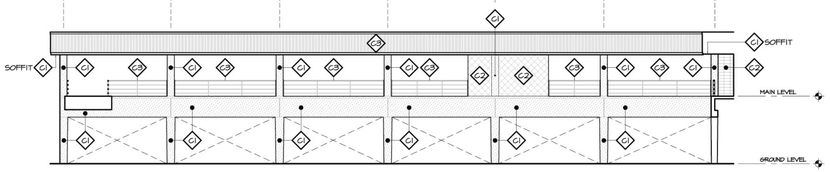

N1 ;NORTH ELEVATION

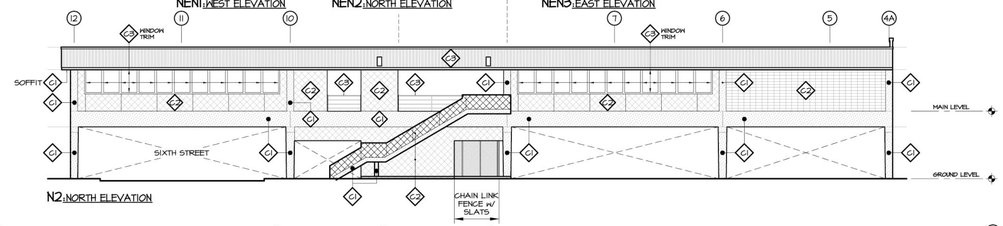

N2 ;NORTH ELEVATION

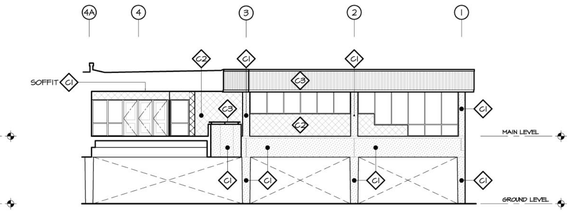

N3 ;NORTH ELEVATION

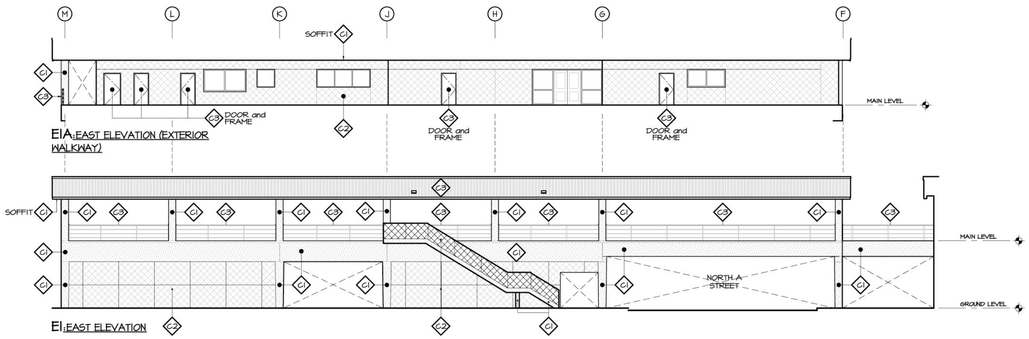

E1A ;EAST ELEVATION (EXTERIOR WALKWAY)

E1 ;EAST ELEVATION

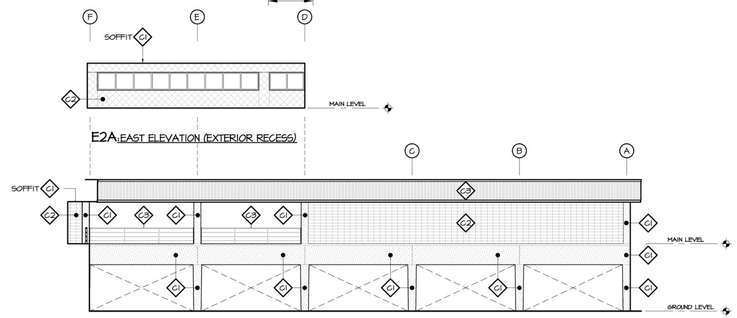

E2A ;EAST ELEVATION (EXTERIOR RECESS)

E2 ;EAST ELEVATION

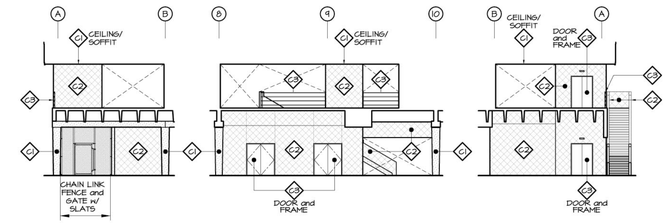

NEL1 ;NORTH ELEVATOR- WEST ELEVATION NEL2 ;NORTH ELEVATOR- SOUTH ELEVATION NEL3 ;NORTH ELEVATOR- EAST ELEVATION

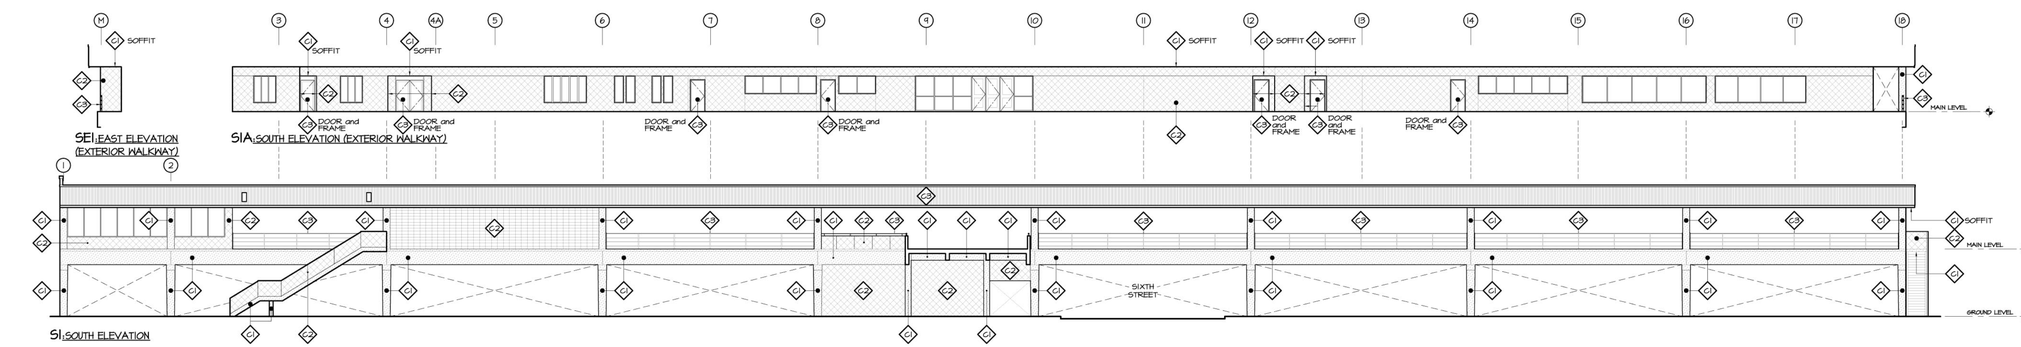

SE1 ;EAST ELEVATION

S1A ;SOUTH ELEVATION (EXTERIOR WALKWAY)

S1 ;SOUTH ELEVATION

COLOR SCHEDULE		
SYMBOL	DESIGNATION	COLOR
C1	CONCRETE FRAME and ROOF SOFFIT	BENJAMIN MOORE MANCHESTER TAN- HC-81 OR EQUAL
C2	INFILL	BENJAMIN MOORE BENNISTON GRAY- HC-82 OR EQUAL
C3	PARAPET WOOD TRIM at OPENINGS [redacted]	BENJAMIN MOORE BRANCH PORT BROWN- HC-72 OR EQUAL

PAINTING NOTES

1) VERIFY SURFACES AND SUBSTRATE CONDITIONS ARE READY TO RECEIVE WORK AS INSTRUCTED BY THE PRODUCT MANUFACTURER.

2) EXAMINE SURFACES SCHEDULED TO BE FINISHED PRIOR TO COMMENCEMENT OF WORK. REPORT ANY CONDITION THAT MAY POTENTIALLY AFFECT PROPER APPLICATION.

3 CORRECT DEFECTS AND CLEAN SURFACES WHICH AFFECT WORK.

4) PROVIDE ARCHITECT WITH DRAW DOWN SAMPLE FOR REVIEW.

5) PAINT APPLICATION-

A-NEW CONSTRUCTION- PRIMER COAT AND TWO COATS OF PAINT

B-EXISTING CONSTRUCTION- DELETE PRIMER COAT IF EXISTING CONDITION IS SOUND, AND TWO COATS OF PAINT.

6) ALL EXISTING DARK BRONZE METAL FRAMES TO REMAIN AS IS.

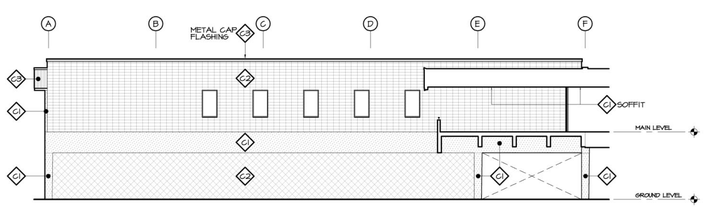

W1 ;WEST ELEVATION

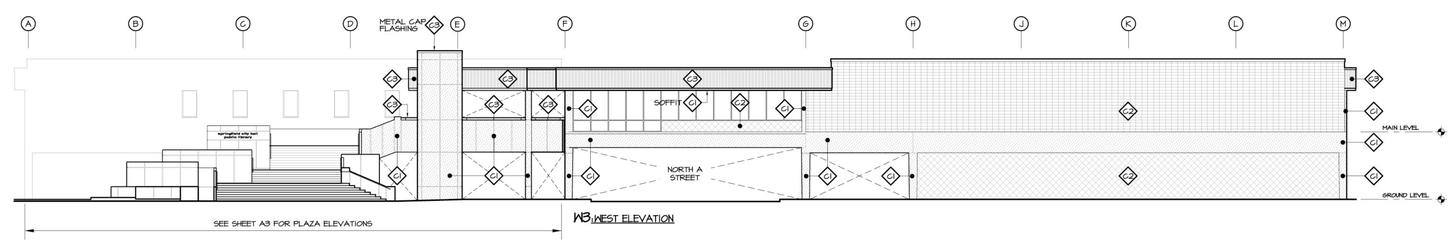

W3 ;WEST ELEVATION

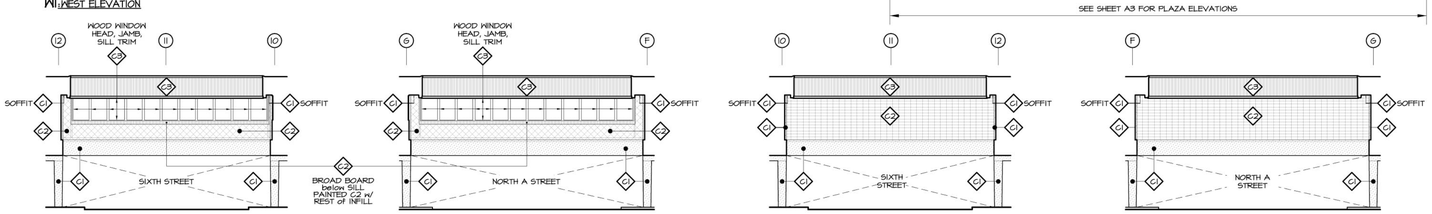

L1 ;LIGHT WELL SOUTH ELEVATION L2 ;LIGHT WELL WEST ELEVATION L3 ;LIGHT WELL NORTH ELEVATION L4 ;LIGHT WELL EAST ELEVATION

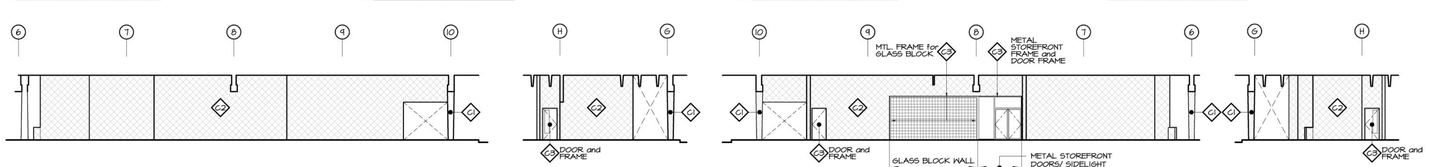

GE1 ;GROUND FLOOR ENTRY- SOUTH ELEVATION GE2 ;GROUND FLOOR ENTRY- EAST ELEVATION GE3 ;GROUND FLOOR ENTRY- NORTH ELEVATION GE4 ;GROUND FLOOR ENTRY- EAST ELEVATION

REGISTERED ARCHITECT 2170 GARY W. MOYE EUGENE, OREGON STATE OF OREGON

EXTERIOR ELEVATIONS- BUILDING

FACADE REMODEL
SPRINGFIELD CITY HALL
225 5th STREET
SPRINGFIELD, OREGON

DATE: 13 DEC 10
SCALE: 1/16" = 1'-0"
REVISION:

GARY MOYE ARCHITECT, INC.
2437 COLUMBIA STREET
EUGENE, OREGON 97403
(541) 343-3658 fax (541) 343-6371

A2

ATTACHMENT 5

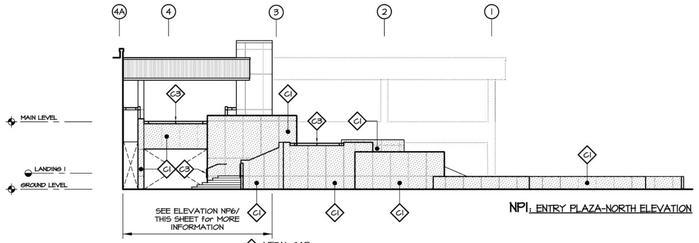

NP1, ENTRY PLAZA-NORTH ELEVATION

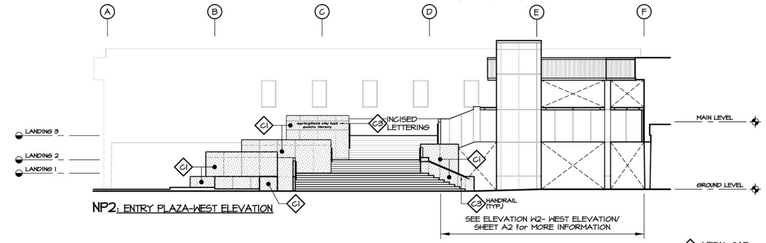

NP2, ENTRY PLAZA-WEST ELEVATION

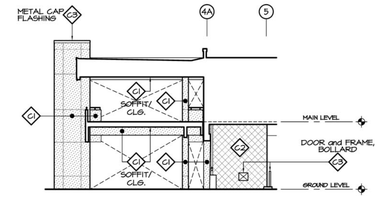

NP3, ENTRY PLAZA-SOUTH ELEVATION

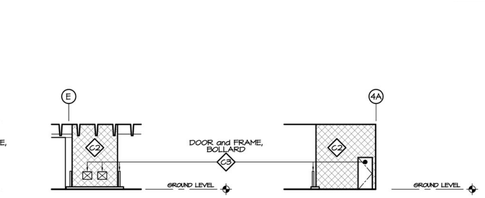

BD1, BOOK DEPOSITORY-SOUTH ELEVATION

BD2, BOOK DEPOSITORY-EAST ELEVATION

BD3, BOOK DEPOSITORY-NORTH ELEVATION

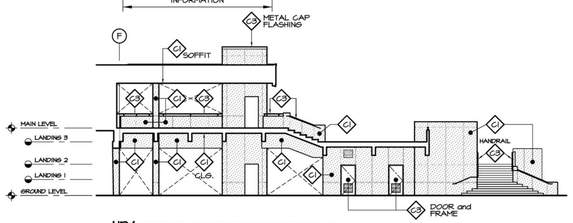

NP4, ENTRY PLAZA-SECTION/ EAST ELEVATION

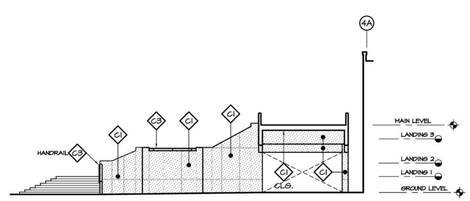

NP5, ENTRY PLAZA-SECTION/ SOUTH ELEVATION

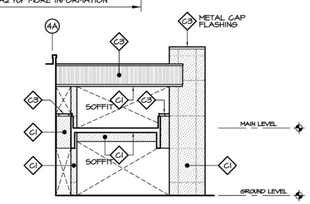

NP6, ENTRY PLAZA-SECTION/ NORTH ELEVATION

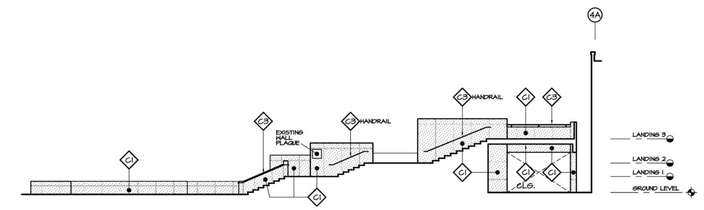

NP7, ENTRY PLAZA-SECTION/ SOUTH ELEVATION

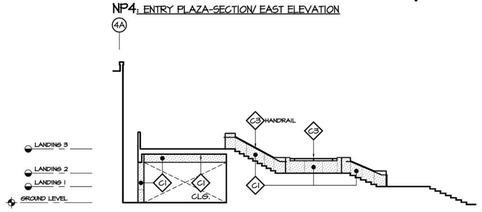

NP8, ENTRY PLAZA-SECTION/ NORTH ELEVATION

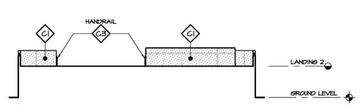

NP9, ENTRY PLAZA-EAST ELEVATION (STAIR LANDING)

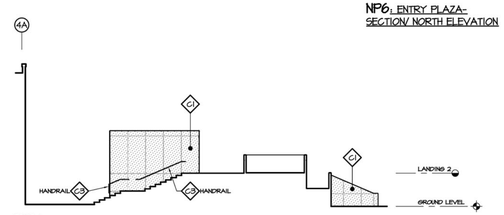

NP10, ENTRY PLAZA-SECTION/ NORTH ELEVATION

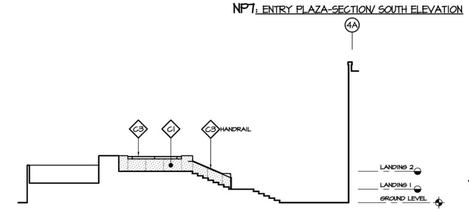

NP11, ENTRY PLAZA-SECTION/ SOUTH ELEVATION

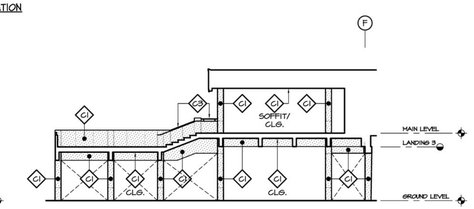

NP12, ENTRY PLAZA-SECTION/ WEST ELEVATION

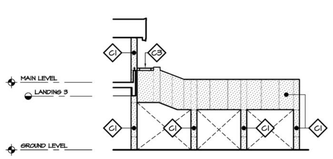

NP13, ENTRY PLAZA-EAST ELEVATION

NORTH WEST ENTRY PLAZA

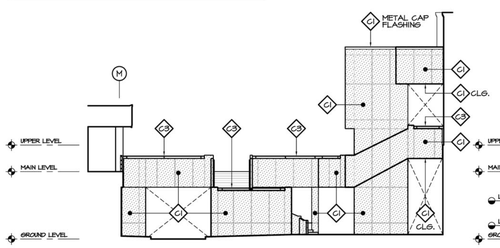

SE1, SOUTH ENTRY PLAZA- WEST ELEVATION

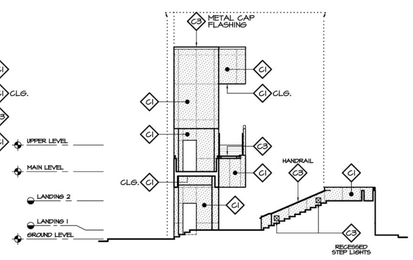

SE2, SOUTH ENTRY PLAZA- NORTH ELEVATION

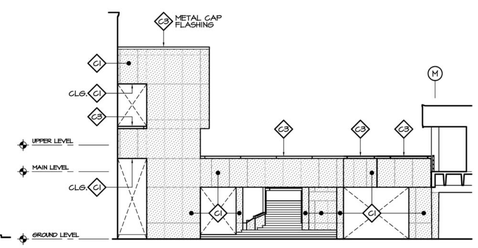

SE3, SOUTH ENTRY PLAZA- EAST ELEVATION

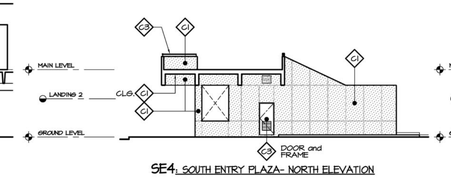

SE4, SOUTH ENTRY PLAZA- NORTH ELEVATION

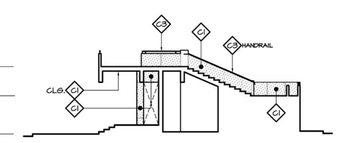

SE5, SOUTH ENTRY PLAZA- NORTH ELEVATION

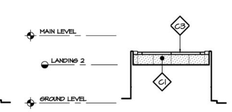

SE6, SOUTH ENTRY PLAZA- STAIR LANDING- EAST ELEVATION

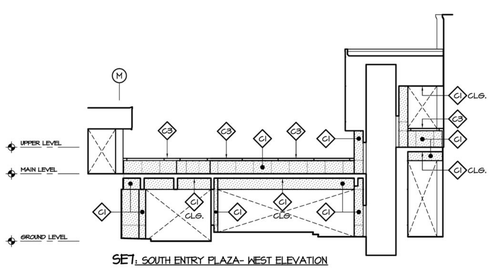

SE7, SOUTH ENTRY PLAZA- WEST ELEVATION

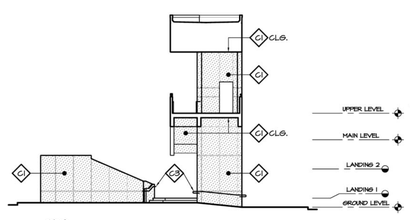

SE8, SOUTH ENTRY PLAZA- SOUTH ELEVATION

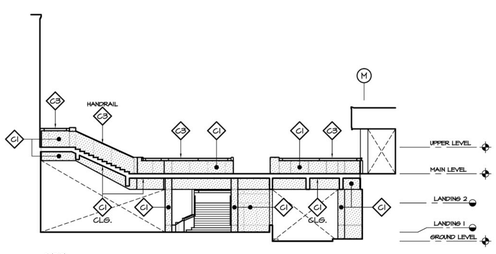

SE9, SOUTH ENTRY PLAZA- EAST ELEVATION

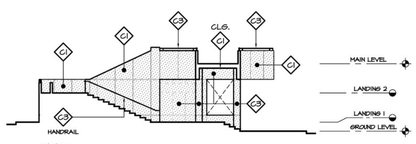

SE10, SOUTH ENTRY PLAZA- SOUTH ELEVATION

SOUTH ENTRY PLAZA

REGISTERED ARCHITECT
2170
GARY W. MOYE
EUGENE, OREGON
STATE OF OREGON

EXTERIOR ELEVATIONS-
NORTHWEST ENTRY PLAZA and SOUTH ENTRY PLAZA

FACADE REMODEL
SPRINGFIELD CITY HALL
225 5th STREET
SPRINGFIELD, OREGON

DATE: 13 DEC 10
SCALE: 1/16" = 1'-0"
REVISION:

GARY MOYE ARCHITECT, INC.
2451 COLUMBIA STREET
EUGENE, OREGON 97403
(541) 343-3658 fax (541) 343-6371

A3